


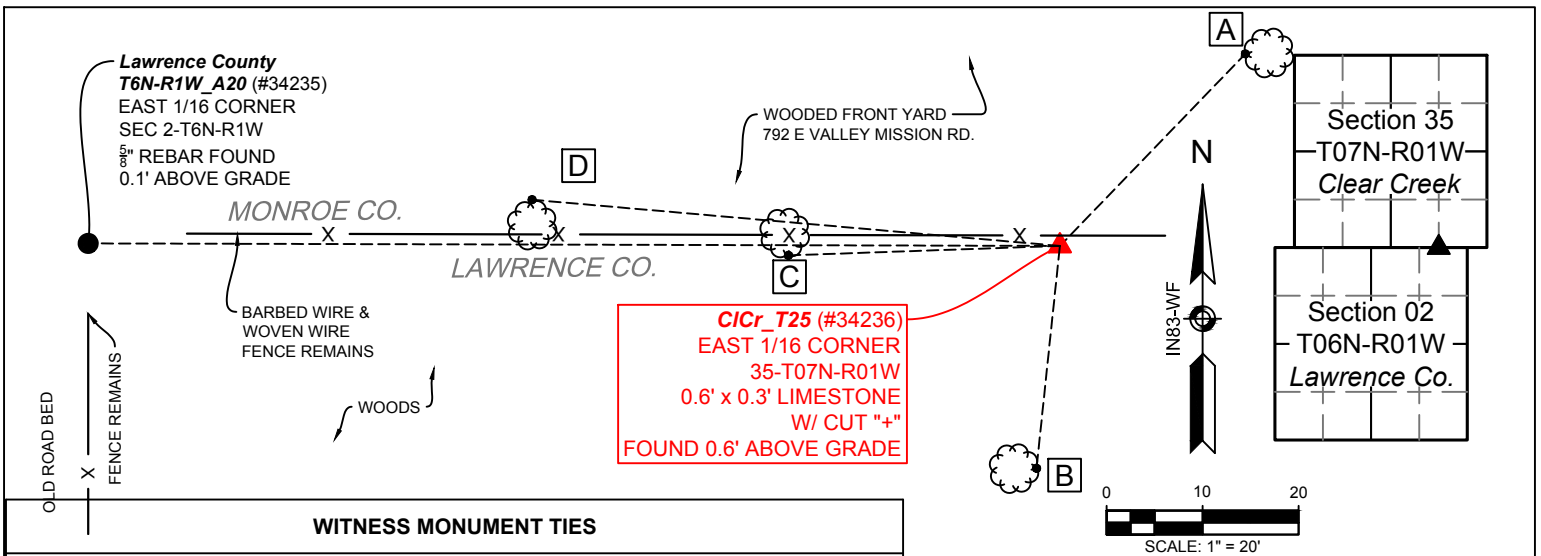

WITNESS MONUMENT TIES

All ties to new Bearing Trees (BTs) are a mag nail set in a hack mark at the root crown (less than 12" above ground) perpendicular to the center of the tree, unless otherwise noted. BT diameters are noted as dbh and are measured approximately 4.5' above ground. Bearings are measured from the monument to the center of the BT, distances are measured from the monument to the mag nail.

ID	BEARING	DISTANCE	DESCRIPTION
Witness A	N 44d E	27.8'	Mag nail set 1.0' above grade on the west side of a 17.5" smooth barked hickory.
Witness B	S 6d W	23.3'	Mag nail set 1.2' above grade on the east side of an 8" beech.
Witness C	S 88d W	28.3'	Mag nail set 1.1' above grade on the south side of a dying 34.5" hickory.
Witness D	N 85d W	55.2'	Mag nail set 0.4' above grade on the north side of a 20" red oak

MONUMENT ACCESSORIES

Other survey monuments that were located in the vicinity and their relation to the monument.

(#34235)	N 89d51'6" W	101.22'	5/8" rebar found 0.1' above grade at the Lawrence County offset corner per the 2007 Herthal-Jones Retracement Survey by James Smale (Reference Survey ID 000043 - Instrument Number 2008010954)
----------	--------------	---------	---

NOTES:

- Field work was performed on November 30, 2017.
- Monroe County Surveyor's Field Book 51, page 11.
- Project Name: CICr2018, Field work by: RSO & ERS, Drawn by: RSO, Reviewed by: RSO, TER & SRB.
- The basis of bearings is Grid North System NAD83(2011)/Indiana West NAVD 88, Epoch 2010.0000, geoid12b_conus.db3, US Survey Feet, derived from GPS observations utilizing a Javad Triumph LS Rover and a Javad Triumph 2 Base. Static observations were post-processed using the JAVAD GNSS Data Online Processing Service (DPOS). Distances obtained with GPS have not been adjusted to ground. Coordinate data was collected with a Javad Triumph LS Rover.
- Distances to witness ties were collected with a 100' cloth tape. Bearings to witness ties were collected with the internal magnetic compass of the Javad Triumph LS and were automatically adjusted to grid north.
- Vicinity sketch was compiled per 2017 aerial photography.
- This document is not complete without the associated plat and report of survey for CICr2018 by Rachel Oser, of the Monroe County Surveyor's Office, dated June 28, 2018 and recorded as Instrument Number 2018008629 in the Monroe County Recorder's Office.

OTHER ACCESSORIES:

Work done to preserve existing monument. A 5' steel t-post was set 0.5' south of the "+" with a Monroe County Surveyor Marker sign attached 2.3' above grade, facing the stone. A magnet was planted on the west side of the stone.


SUPPORTING EVIDENCE, OBSERVATIONS, AND SEARCH PROCEDURE:

Evidence of use and occupation such as roads, fences, clearings, timber cutting lines, mow lines, plantings, etc. Site source of any testimony.

The stone was found under a fallen tree trunk, in line with woven wire and barbed wire fence remains to the east and west. The stone was leaning over and split in half with the cut "+" on the north half. We dug up the stone (it is 1.5 feet long), wired it together at the top and bottom with plastic coated wire, and reset it straight in the same hole. We tested the stone with hydrochloric acid to confirm the presence of carbonate minerals and checked it for additional markings (none found).

VICINITY DESCRIPTION: Corner location relative to nearby features and how to reach the corner - note fences, roads, timber, streams, topo changes, etc.

The stone is in the wooded front yard of 792 E Valley Mission Lane, approximately 200' south of the eastern end of the center of the circle drive.


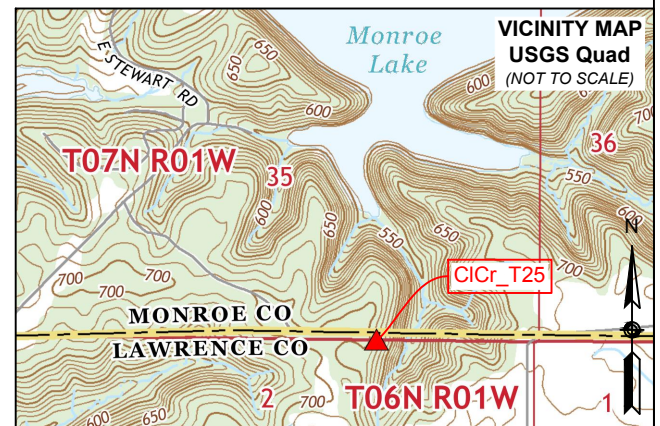


▲ **Monument Description:** 0.6' x 0.3' limestone with cut "+" found 0.6' above grade.

State Plane Grid Coordinates: Point No.:34236 Northing: 1363995.9', Easting: 3122914.8'

SHEET 1 OF 2	MONUMENT RECORD CORNER ID: CICr_T25	East 1/16 Corner Section 35- T07N-R01W Clear Creek Township Monroe County, Indiana	 OFFICE OF THE MONROE COUNTY SURVEYOR Trohn Enright-Randolph Monroe County Surveyor Rachel Savich Oser Professional Surveyor 119 West 7th Street, Bloomington, IN 47404 (812) 349-2570
-----------------------	---	--	--

Photos were taken on 11/30/2017 with an iPhone 6s

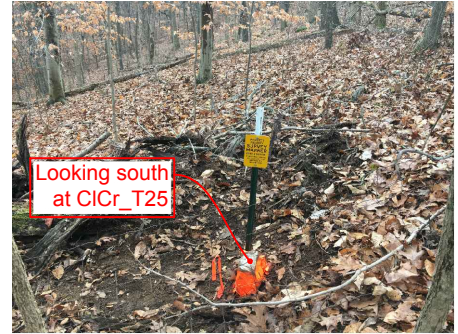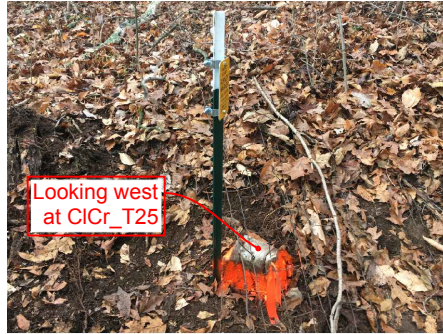

ORIGIN: The origin of this monument is unknown. It is not an original GLO corner and there are no legal surveys indicating a monument at this corner.

HISTORY: The stone was accepted by Ed Farkas in 1985 on the Herthal-Jones Tracts survey recorded in Plat Cabinet B, envelope 299 (Reference Survey ID 000044 - Instrument Number 171361), by Ben Bledsoe in 1996 on the Joe Watson survey in the SE1/4 of the SW1/4 of Section 35 recorded in Survey Cabinet S, envelope 57 (Reference Survey ID 000042 - Instrument Number 00710300), by Eric Deckard in 2002 on the unrecorded Stewart Road Type E Administrative Subdivision (Reference Survey ID 000046), and by James Smale in 2007 on the Herthal-Jones Retracement Survey (Reference Survey ID 000043 - Instrument Number 2008010954).



Trohn Enright-Randolph
Trohn Enright-Randolph
Monroe County Surveyor



Accepted by the Monroe
County Surveyor Review Board
on June 19, 2018



Rachel Oser
Rachel Savich Oser, State of Indiana
Professional Surveyor No. 21100022

SHEET 2 OF 2	MONUMENT RECORD CORNER ID: CICr_T25	East 1/16 Corner Section 35- T07N-R01W Clear Creek Township Monroe County, Indiana	 OFFICE OF THE MONROE COUNTY SURVEYOR Trohn Enright-Randolph Monroe County Surveyor Rachel Savich Oser Professional Surveyor 119 West 7th Street, Bloomington, IN 47404 (812) 349-2570
-----------------------	---	--	--